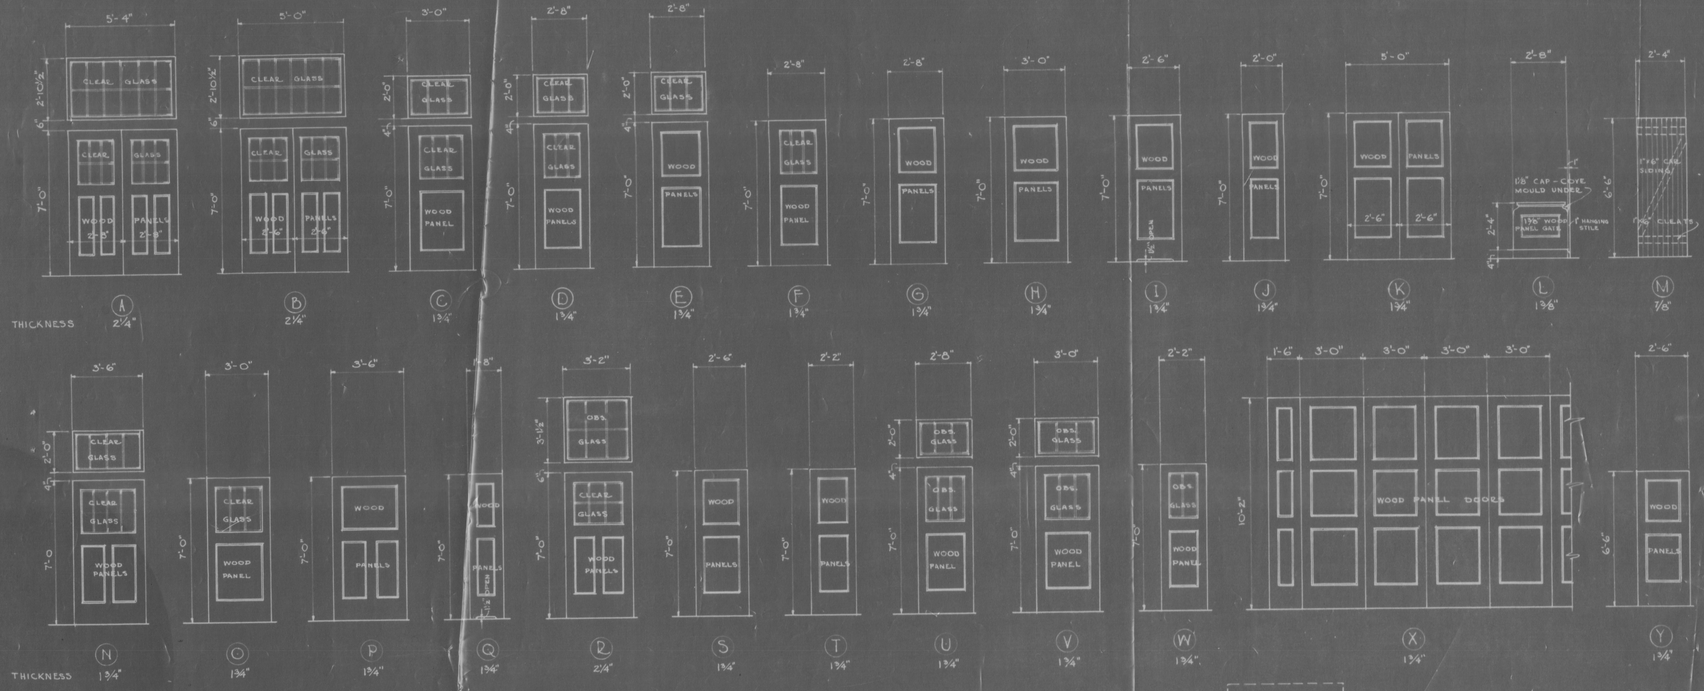

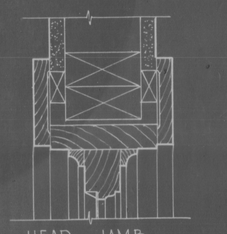

HEAD · JAMB & SILL

STATIONARY SASH IN STUD WALLS

ROOMS 104, 105, 106, 107 & 110

SCALE 3"=1'-0"

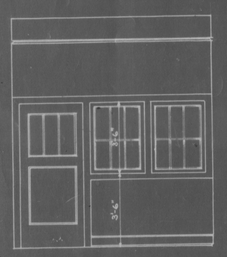

ELEVATION SHOWING STATIONARY SASH

SCALE ¼"=1'-0"

TYPICAL FOR ROOMS 105, 106 & 107

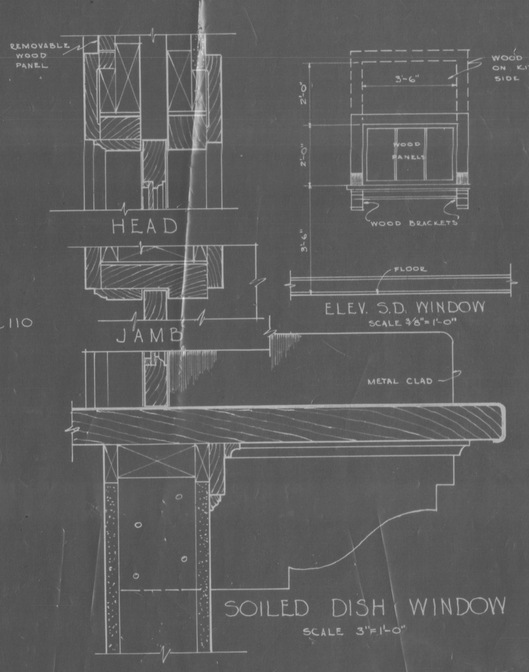

SOILED DISH WINDOW

SCALE 3"=1'-0"

ELEV. S.D. WINDOW

SCALE ⅜"=1'-0"

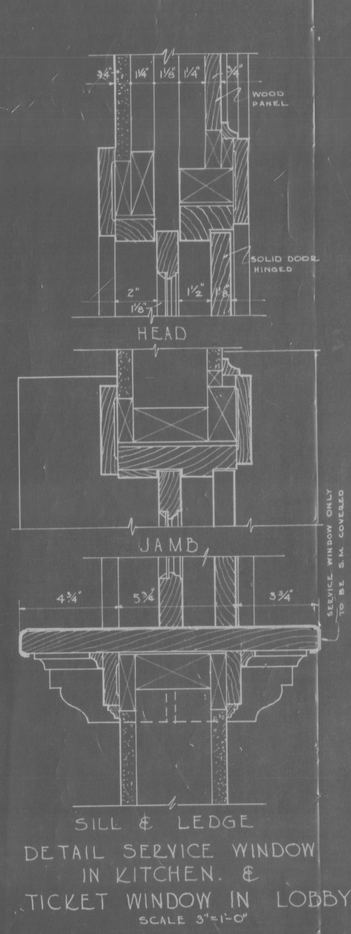

SILL & LEDGE

DETAIL SERVICE WINDOW IN KITCHEN & TICKET WINDOW IN LOBBY

SCALE 3"=1'-0"

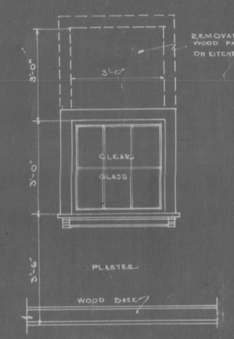

ELEVATION OF SERVICE WINDOW

SCALE ⅜"=1'-0"

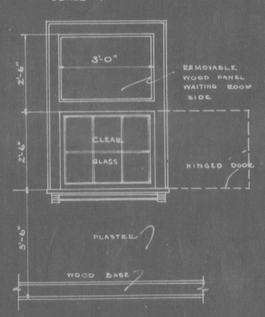

ELEVATION OF TICKET WINDOW

SCALE ⅜"=1'-0"

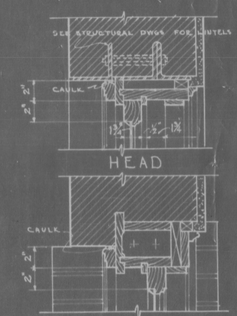

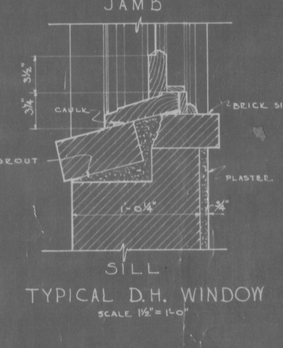

SILL

TYPICAL D.H. WINDOW

SCALE 1½"=1'-0"

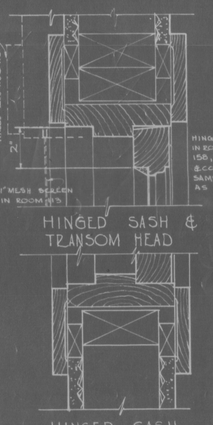

HINGED SASH & TRANSOM HEAD

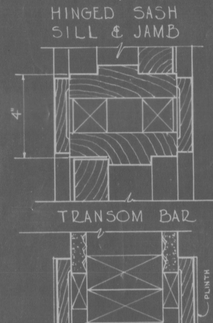

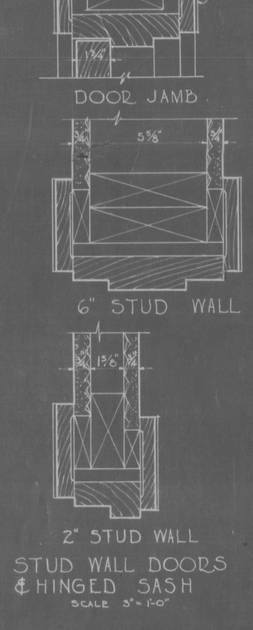

STUD WALL DOORS & HINGED SASH

SCALE 3"=1'-0"

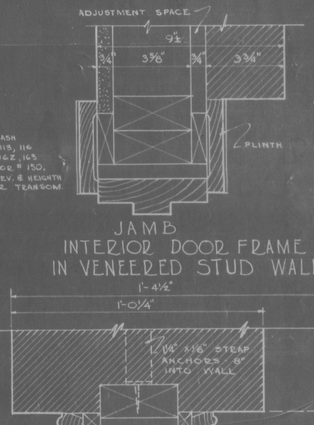

JAMB

INTERIOR DOOR FRAME IN VENEERED STUD WALLS

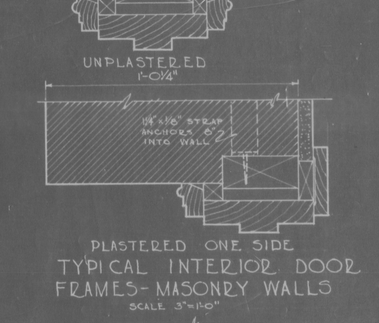

TYPICAL INTERIOR DOOR FRAMES - MASONRY WALLS

SCALE 3"=1'-0"

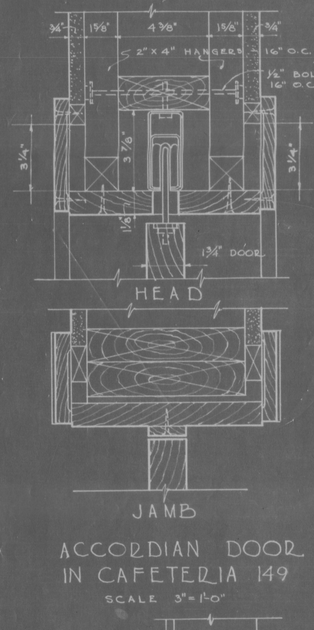

ACCORDIAN DOOR IN CAFETERIA 149

SCALE 3"=1'-0"

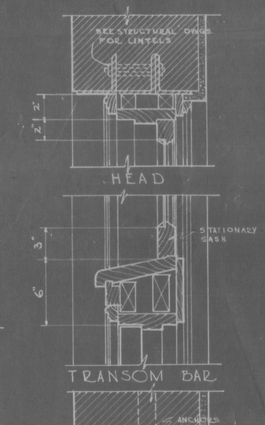

SILL

TYPICAL EXTERIOR DOOR DETAILS

SCALE 1½"=1'-0"

SEE PLANS, ELEVATIONS & DOOR SCHEDULE FOR CONDITIONS APPLYING

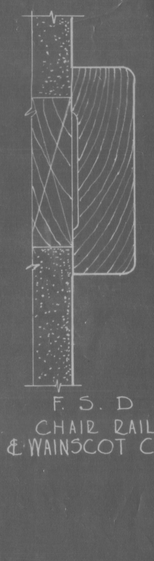

F. S. D

CHAIR RAIL & WAINSCOT CAP

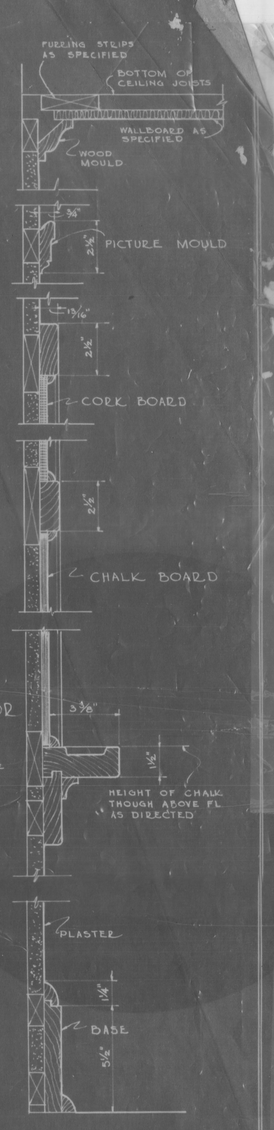

WALL FINISH DETAILS

SCALE 3"=1'-0"

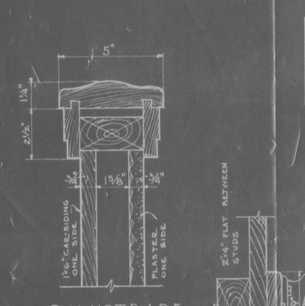

SECTION HANDRAIL & BRACKET

SCALE 3"=1'-0"

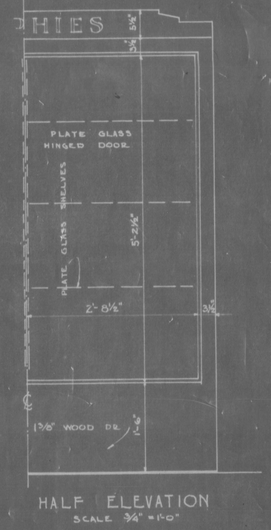

HALF ELEVATION

SCALE ¾"=1'-0"

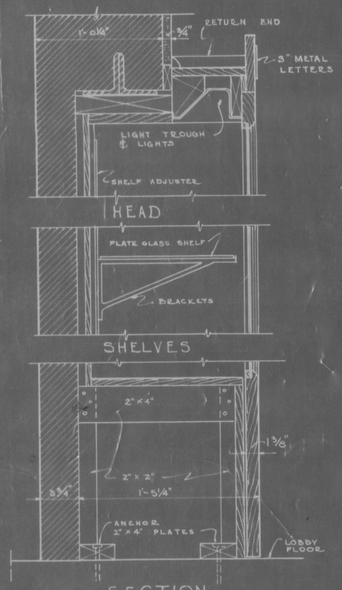

SECTION

SCALE 1½"=1'-0"

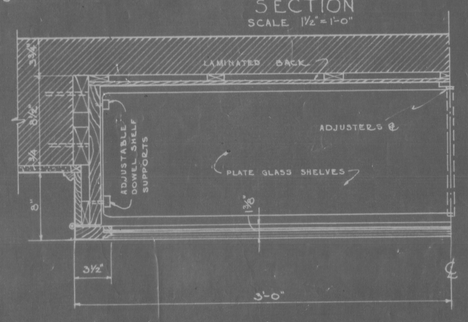

PLAN

SCALE 1½"=1'-0"

TROPHY CASE IN LOBBY 102

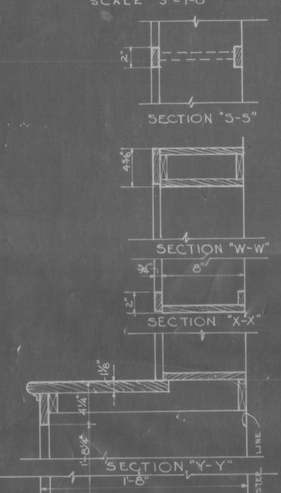

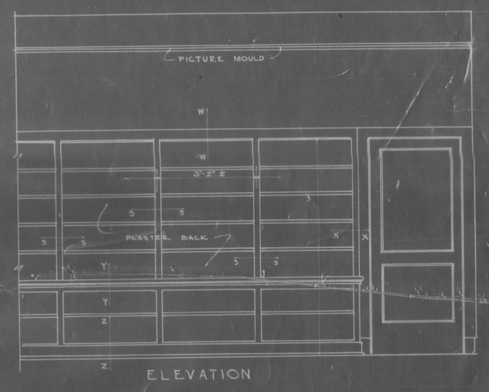

DETAIL OF SHELVING IN LIBRARY 183

SCALE ⅜"=1'-0"

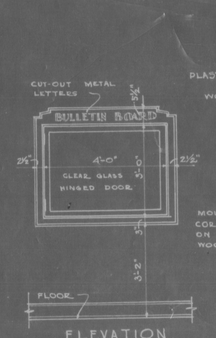

ELEVATION

SCALE ⅜"=1'-0"

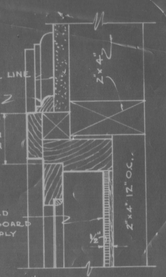

SECTION IN STUD WALL

SCALE 3"=1'-0"

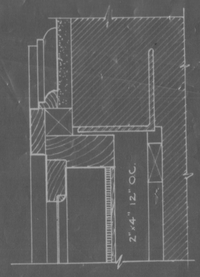

SECTION IN LOBBY 102

SCALE 3"=1'-0"

DETAIL BULLETIN BOARD

SCHOOL BUILDING FOR BOARD OF EDUCATION VAN TEXAS

DATE 6-16-36

JOB NO 616

W. G. CLARKSON AND COMPANY ARCHITECTS FORT WORTH TEXAS

SHEET NO. 8