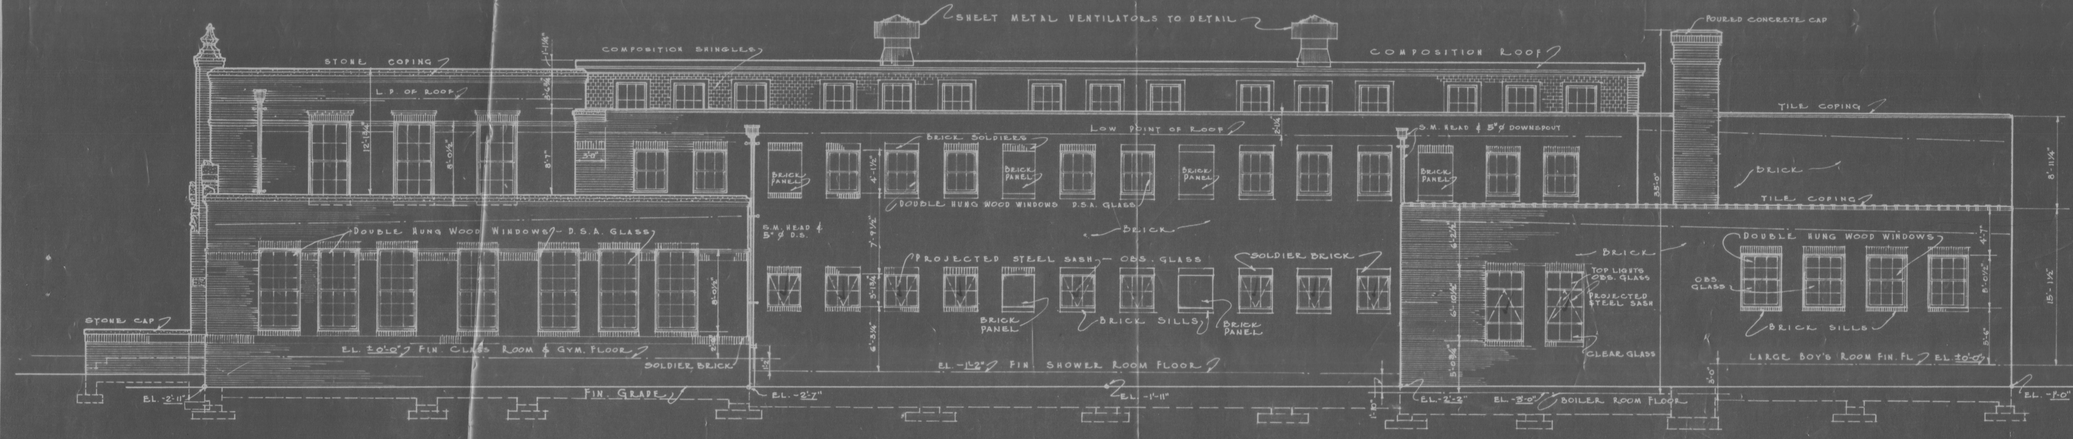

·EAST· ELEVATION·

·SCALE· 1/8"=1'-0"·

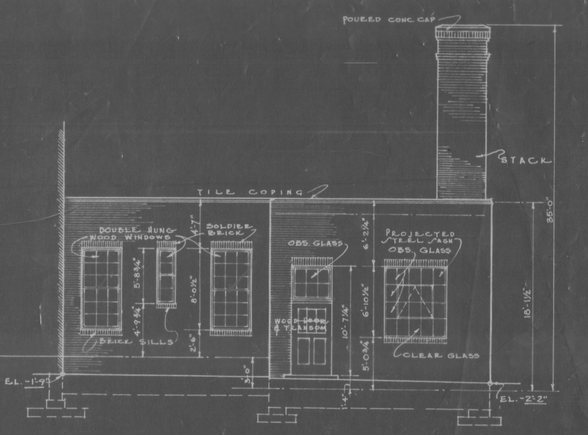

·SOUTH · ELEVATION · OF · NORTH-EAST · WING ·

·SCALE 1/8"=1'-0"·

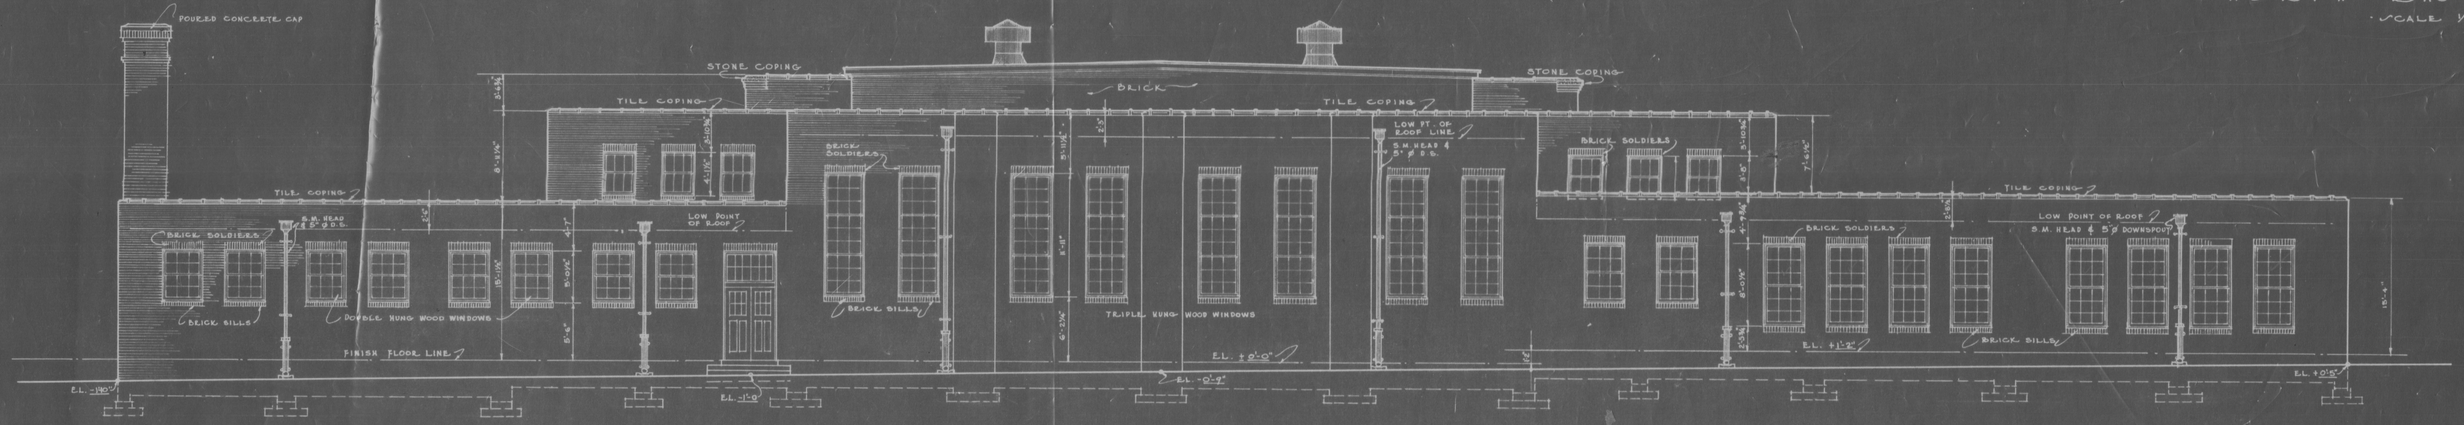

·NORTH· (REAR) · ELEVATION·

·SCALE 1/8"=1'-0"·

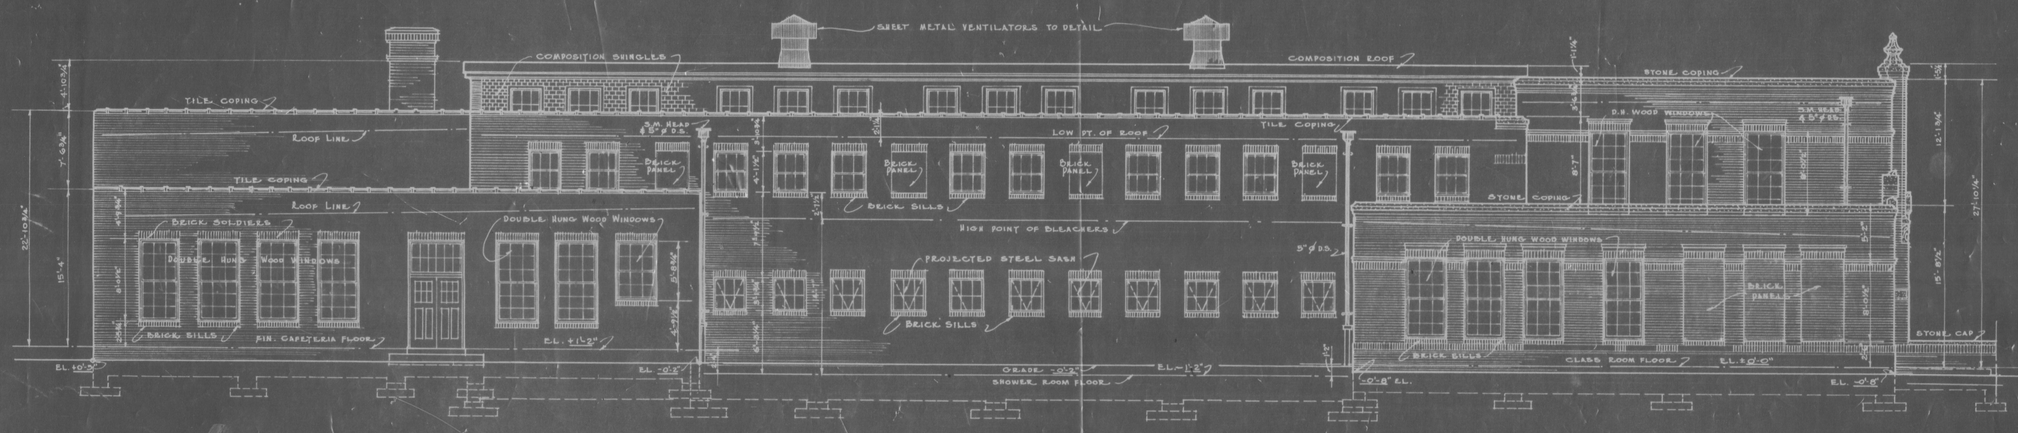

·WEST · ELEVATION·

·SCALE 1/8"=1'-0"·

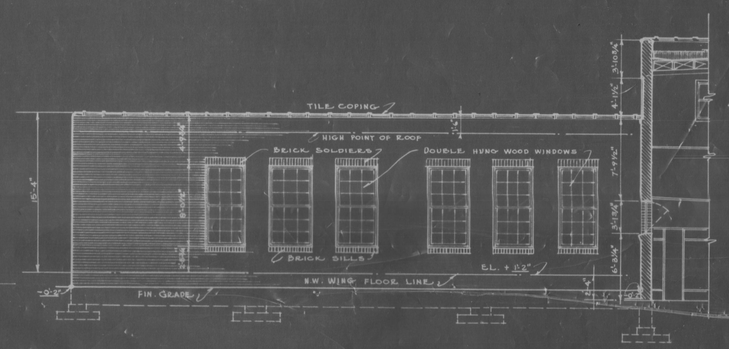

·SOUTH · ELEVATION · OF · N.W. WING ·

·SCALE 1/8"=1'-0"·

·SOUTH · (FRONT) · ELEVATION·

·SCALE 1/8"=1'-0"·

·SCHOOL · BUILDING ·
FOR
BOARD · OF · EDUCATION
YAN TEXAS

DATE 6-16-36
JOB NO 616

·W·G·CLARKSON AND COMPANY
ARCHITECTS
·FORT · WORTH · TEXAS·

SHEET No 3