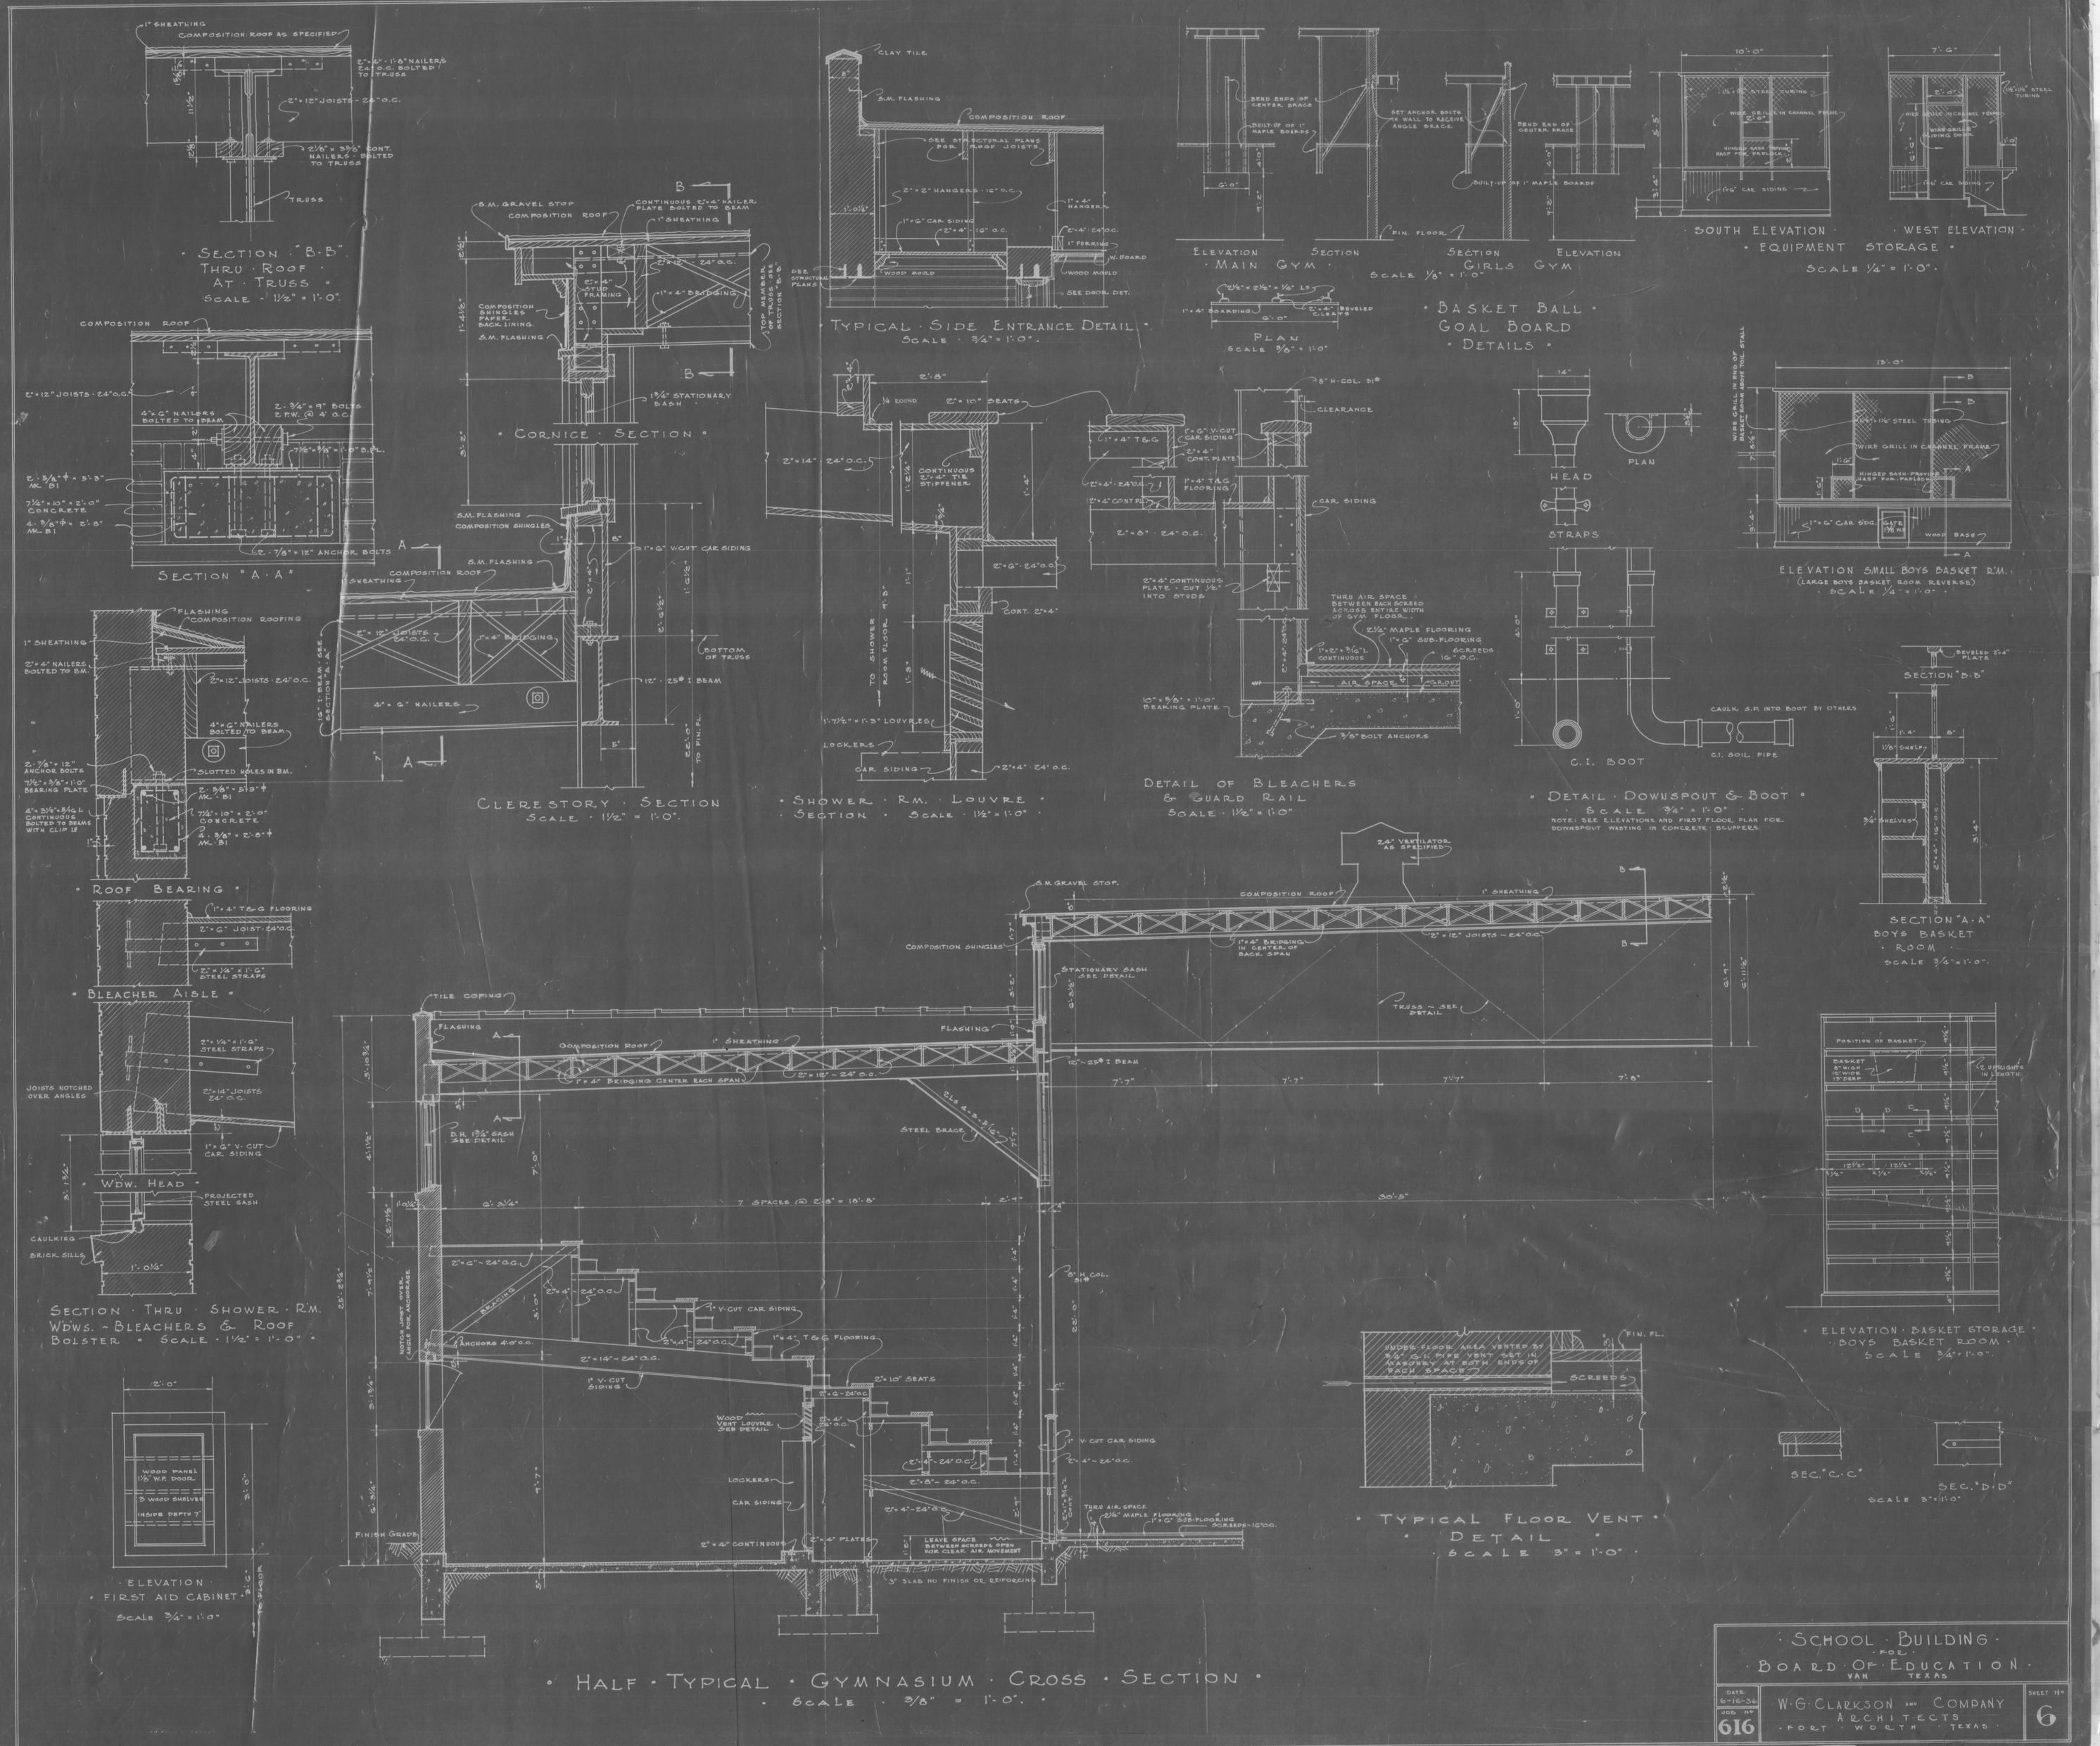

SECTION "B-B" THRU ROOF AT TRUSS
SCALE 1½" = 1'-0"
SECTION "A-A"
CORNICE SECTION
CLERESTORY SECTION
SCALE 1½" = 1'-0"
TYPICAL SIDE ENTRANCE DETAIL
SCALE ¾" = 1'-0"
ELEVATION MAIN GYM
SECTION GIRLS GYM
SCALE ⅛" = 1'-0"
PLAN
SCALE ⅜" = 1'-0"
BASKET BALL GOAL BOARD DETAILS
SOUTH ELEVATION
WEST ELEVATION
EQUIPMENT STORAGE
SCALE ¼" = 1'-0"
ELEVATION SMALL BOYS BASKET R'M.
(LARGE BOYS BASKET ROOM REVERSE)
SCALE ¼" = 1'-0"
HEAD
PLAN
STRAPS
C.I. BOOT
DETAIL DOWNSPOUT & BOOT
SCALE ¾" = 1'-0"
NOTE: SEE ELEVATIONS AND FIRST FLOOR PLAN FOR DOWNSPOUT WASTING IN CONCRETE SCUPPERS.
SECTION "B-B"
SECTION "A-A" BOYS BASKET ROOM
SCALE ¾" = 1'-0"
ROOF BEARING
BLEACHER AISLE
WDW. HEAD
SECTION THRU SHOWER R'M. WDWS. - BLEACHERS & ROOF BOLSTER
SCALE 1½" = 1'-0"
ELEVATION FIRST AID CABINET
SCALE ¾" = 1'-0"
SHOWER RM. LOUVRE SECTION
SCALE 1½" = 1'-0"
DETAIL OF BLEACHERS & GUARD RAIL
SCALE 1½" = 1'-0"
ELEVATION BASKET STORAGE BOYS BASKET ROOM
SCALE ¾" = 1'-0"
TYPICAL FLOOR VENT DETAIL
SCALE 3" = 1'-0"
SEC. "C-C"
SEC. "D-D"
SCALE 3" = 1'-0"
HALF TYPICAL GYMNASIUM CROSS SECTION
SCALE ⅜" = 1'-0"
SCHOOL BUILDING FOR BOARD OF EDUCATION VAN TEXAS
DATE 6-16-36
JOB No 616
W. G. CLARKSON AND COMPANY ARCHITECTS FORT WORTH TEXAS
SHEET No 6