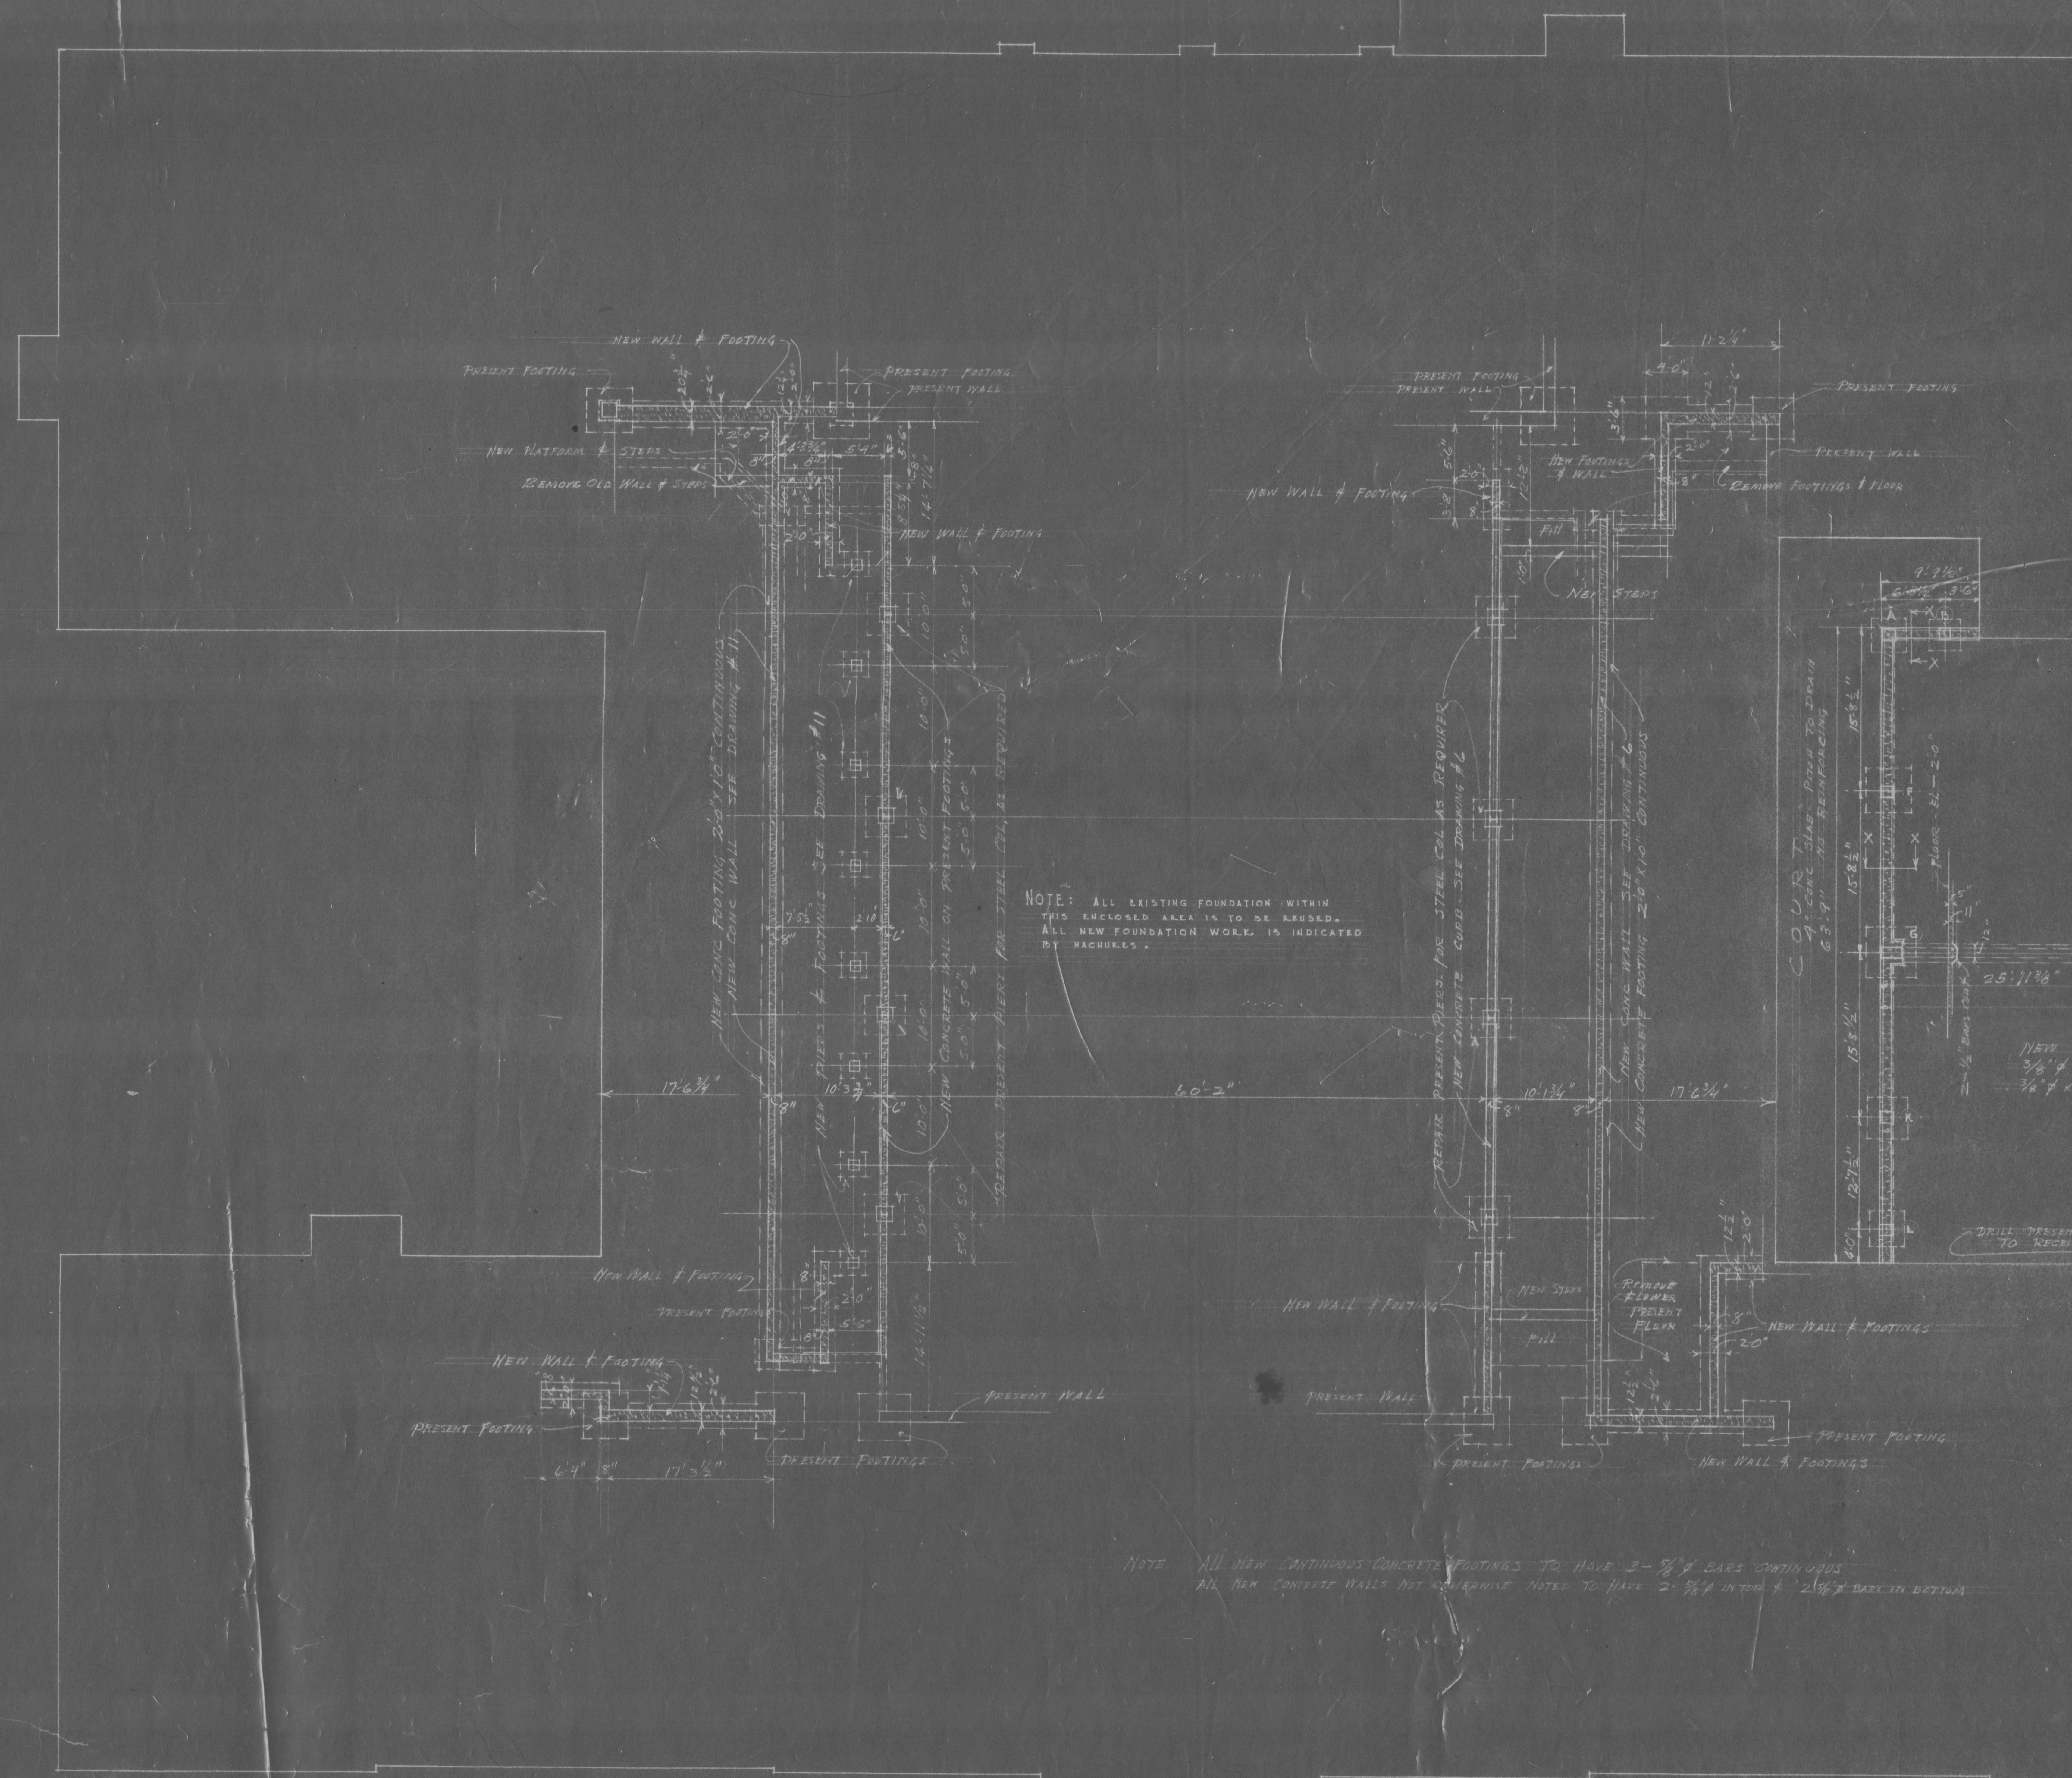

FOUNDATION & FIRST FLOOR FRAMING PLAN

SCALE 1/8" = 1'-0"

CONTRACTOR REQUIRED TO VERIFY ALL DIMENSIONS.

JOB NO.	DRAWINGS	DATE
723	SCHOOL BUILDING VAN IND. SCHOOL DISTRICT · VAN · TEXAS ·	2-20-45
DRAWN BY		REVISIONS
CHECKED BY	W. G. CLARKSON & COMPANY ARCHITECTS FIRST NATIONAL BANK BUILDING FORT WORTH, TEXAS	SHEET NO. 8